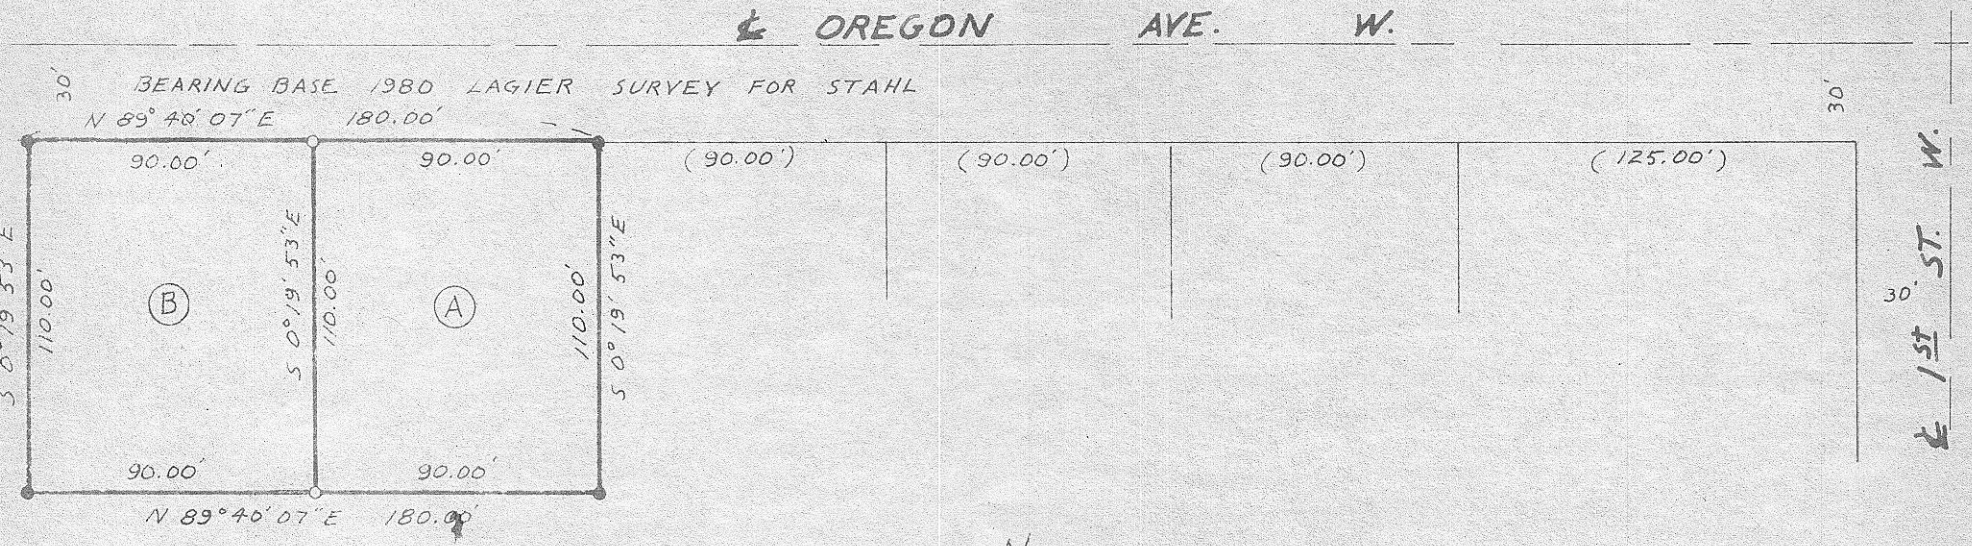

BLOCK 8 W

NARRATIVE: The purpose of this survey is to partition a 0.45 Ac. parcel into two parcels. The 5/8" Iron rods found were set by Tom Lagier in a 1980 survey for Stahl.

RECEIVED BY
Morrow County Surveyo
Date 3-21-83
Rec'd By M.L.D.
No. A-532-K-59

N

SCALE: 1" = 60'

○ 1/2" I.R. Set

● 5/8" I.R. Found

L. Dennis Edwards

OREGON
JULY 10, 1979
L. DENNIS EDWARDS
1511

SURVEY FOR JOEL STAHL

IN BLOCK 8W, Sec. 24, T5N, R26E, W.M., MORROW COUNTY, OREGON.

2/4/83 (000) of RECORD JOB# S8302012

EDWARDS SURVEYING P.O. Box 763

567-3336 HERMISTON, OR.