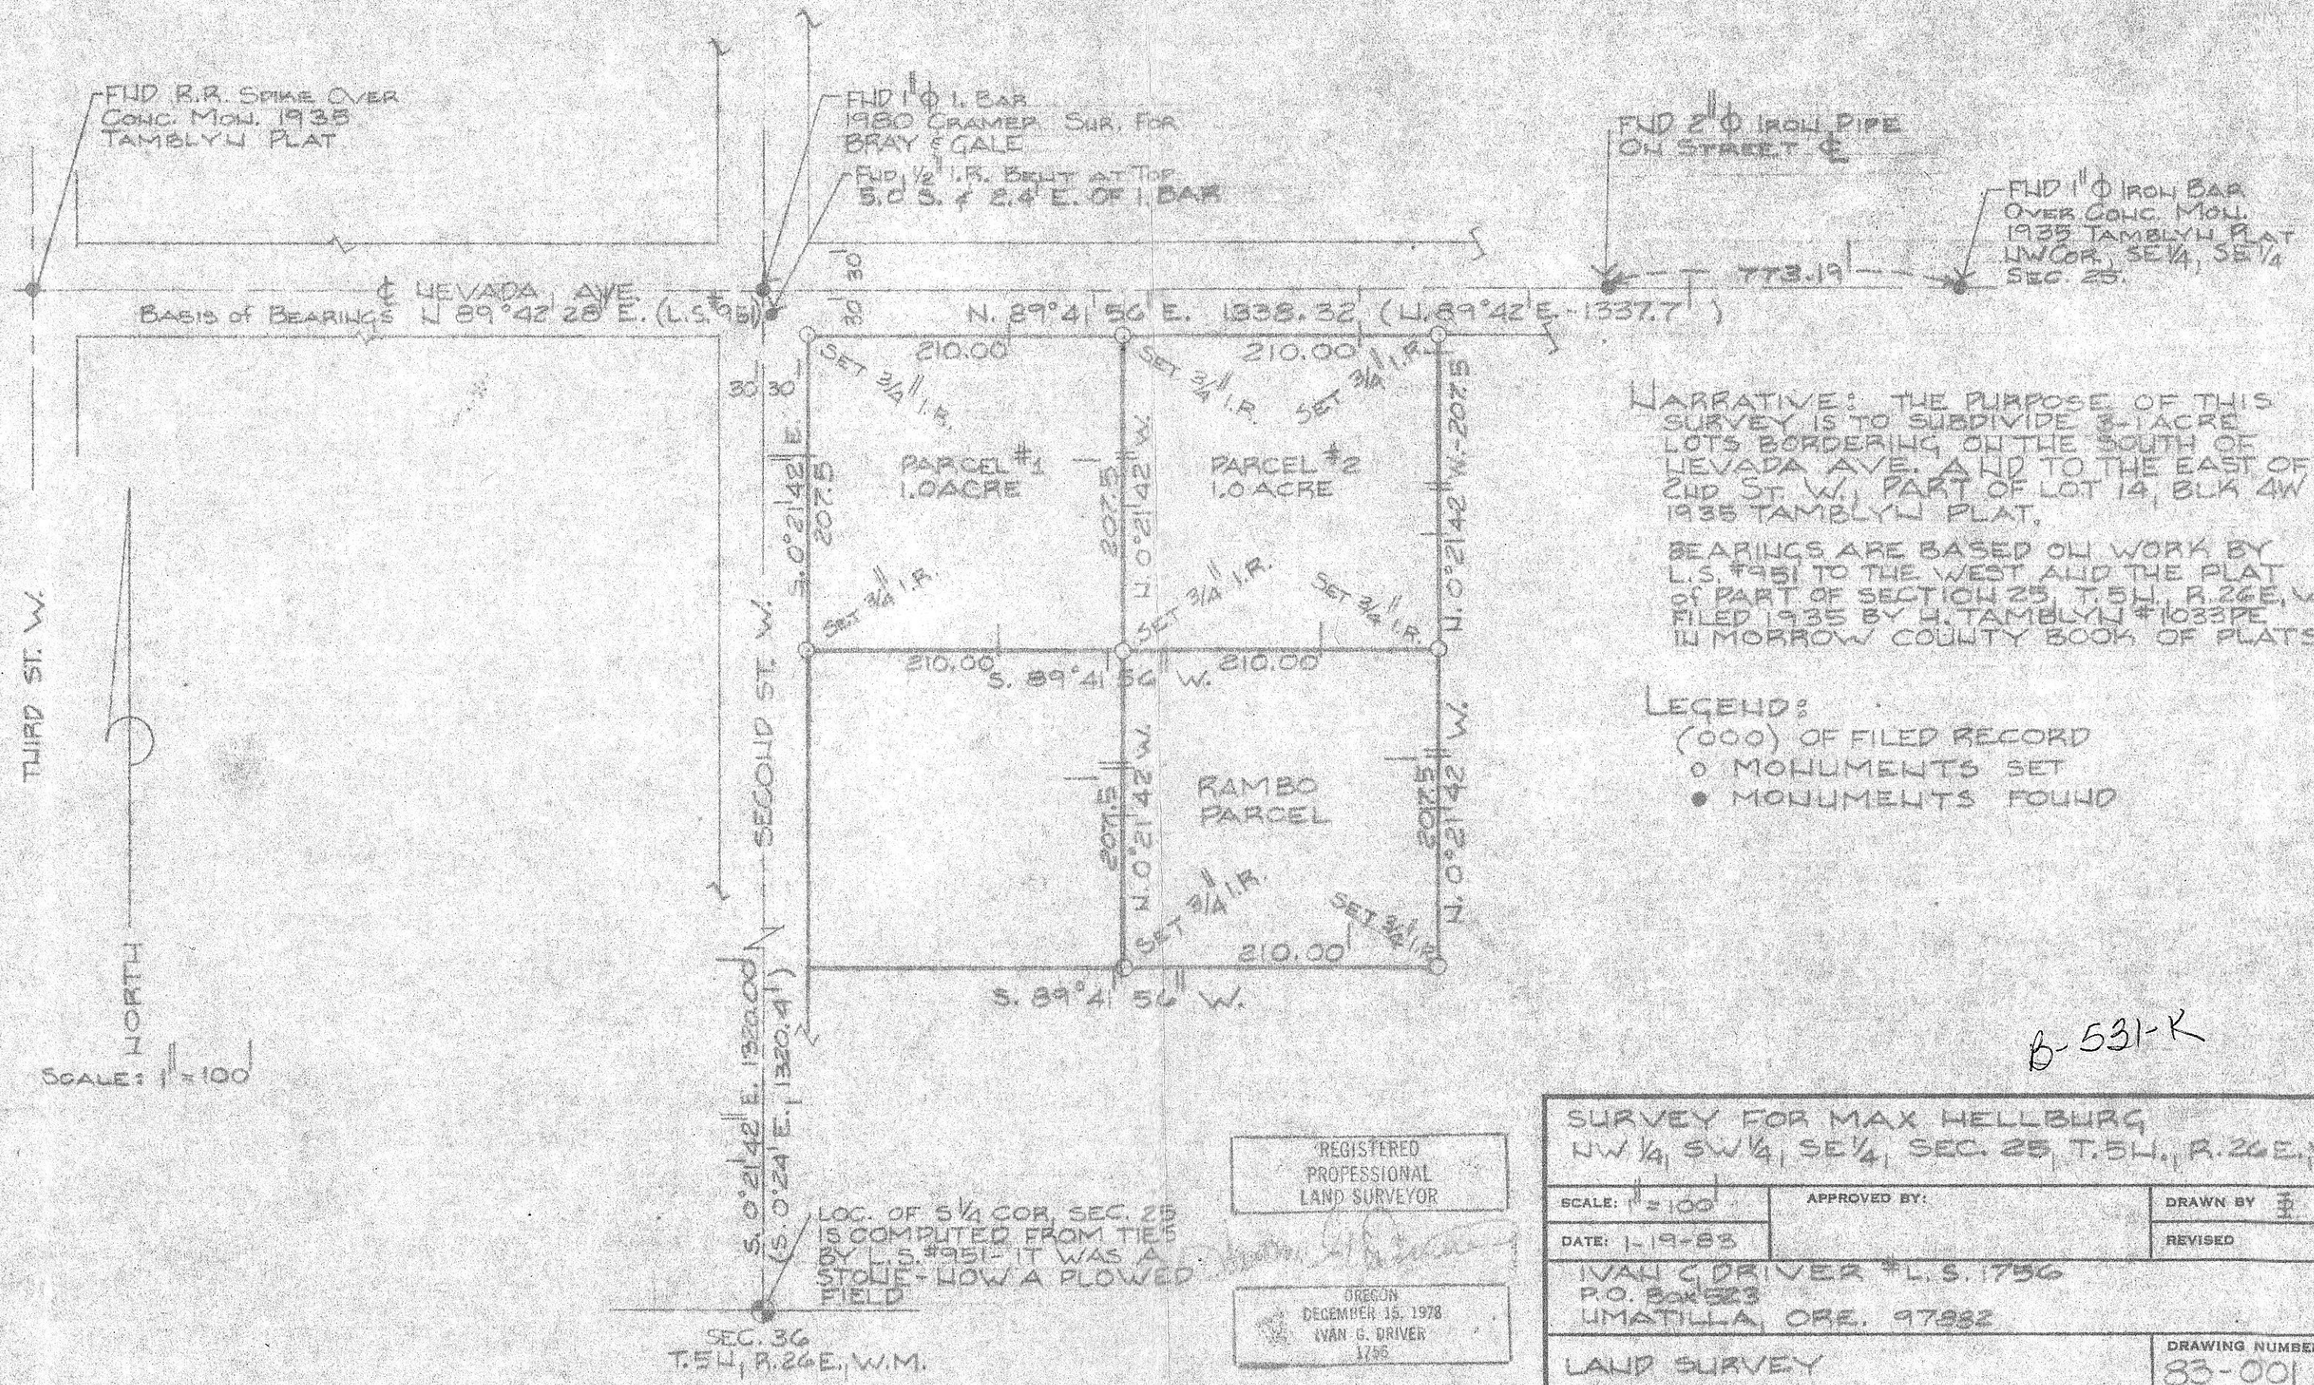

NARRATIVE: THE PURPOSE OF THIS SURVEY IS TO SUBDIVIDE 3-1 ACRE LOTS BORDERING ON THE SOUTH OF NEVADA AVE. AND TO THE EAST OF 2ND ST. W., PART OF LOT 14, BLK 4W 1935 TAMBLYN PLAT.

BEARINGS ARE BASED ON WORK BY L.S. #951 TO THE WEST AND THE PLAT of PART OF SECTION 25, T.5N., R.26E., W.M. FILED 1935 BY H. TAMBLYN #1033PE IN MORROW COUNTY BOOK OF PLATS

LEGEND:
(000) OF FILED RECORD
o MONUMENTS SET
● MONUMENTS FOUND

B-531-K

REGISTERED PROFESSIONAL LAND SURVEYOR

OREGON
DECEMBER 15, 1978
IVAN G. DRIVER
1756

SURVEY FOR MAX HELLBURG
NW 1/4, SW 1/4, SE 1/4, SEC. 25, T.5N., R.26E., W.M.

SCALE: 1" = 100'	APPROVED BY:	DRAWN BY
DATE: 1-19-83		REVISED

IVAN G. DRIVER #L.S. 1756
P.O. Box 523
UMATILLA, ORE. 97882

LAND SURVEY

DRAWING NUMBER 83-001

11X17 PRINTED ON NO. 1000H-10 CLEARPRINT FADE-OUT