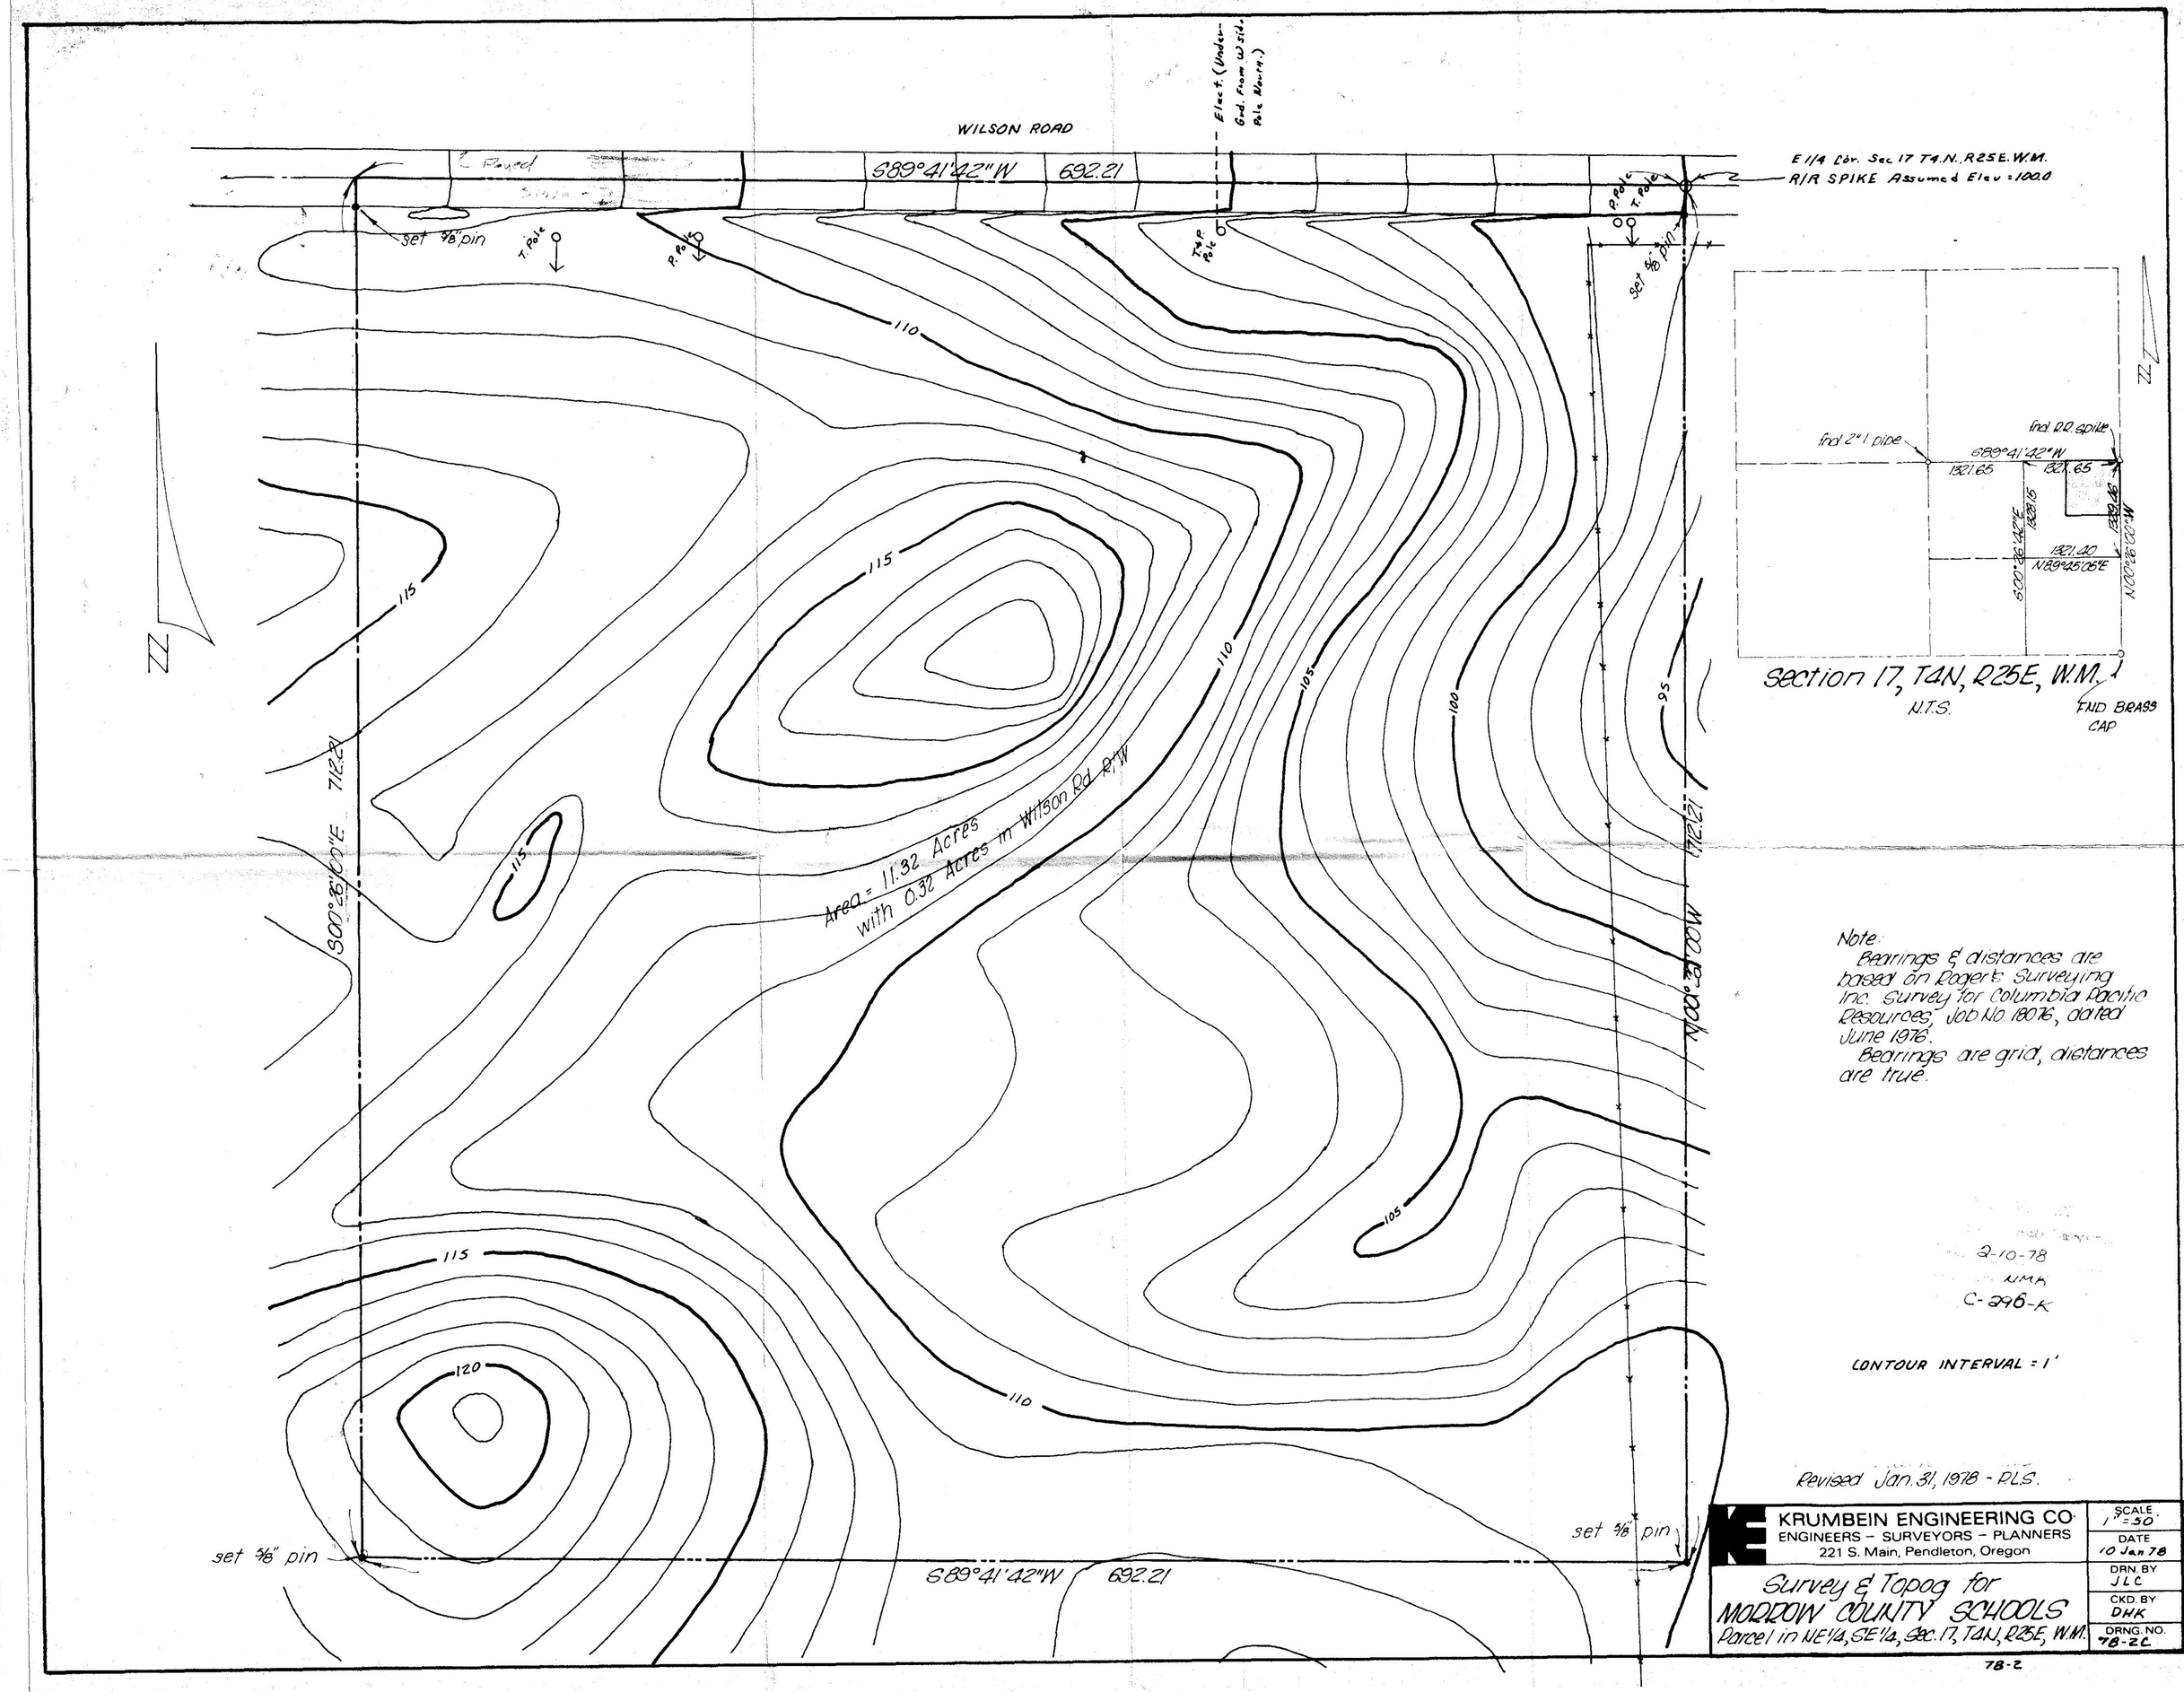

Note:
Bearings & distances are based on Roger's Surveying Inc. Survey for Columbia Pacific Resources, Job No. 18076, dated June 1976.
Bearings are grid, distances are true.

2-10-78
NMK
C-296-K

CONTOUR INTERVAL = 1'

Revised Jan. 31, 1978 - P.L.S.

KRUMBEIN ENGINEERING CO.
ENGINEERS – SURVEYORS – PLANNERS
221 S. Main, Pendleton, Oregon

Survey & Topog for
MORROW COUNTY SCHOOLS
Parcel in NE1/4, SE1/4, Sec. 17, T4N, R25E, W.M.

SCALE	1" = 50'
DATE	10 Jan 78
DRN. BY	JLC
CKD. BY	DHK
DRNG. NO.	78-2C

78-2