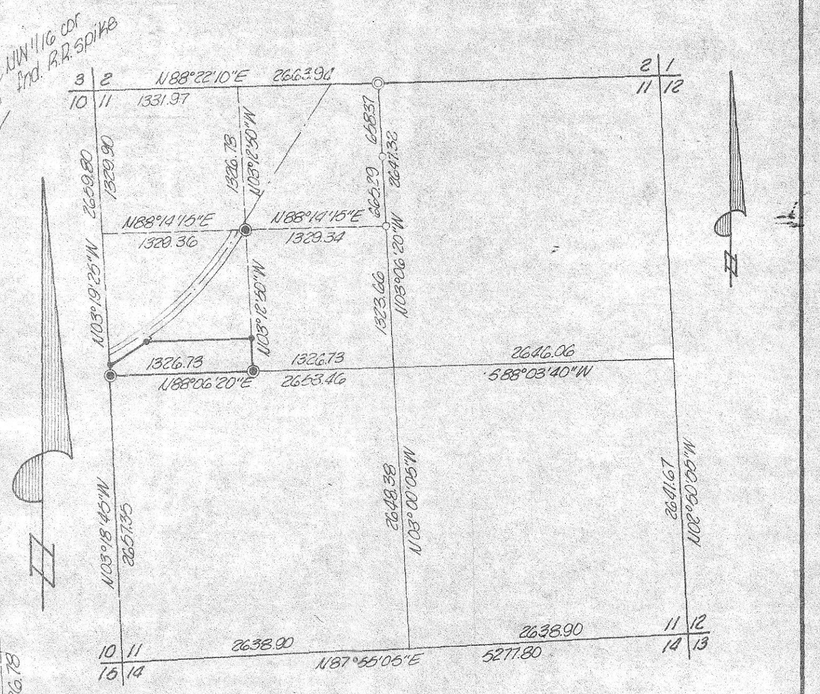

SECTION 11, T4N, R26E, W.M.

1" = 1000'

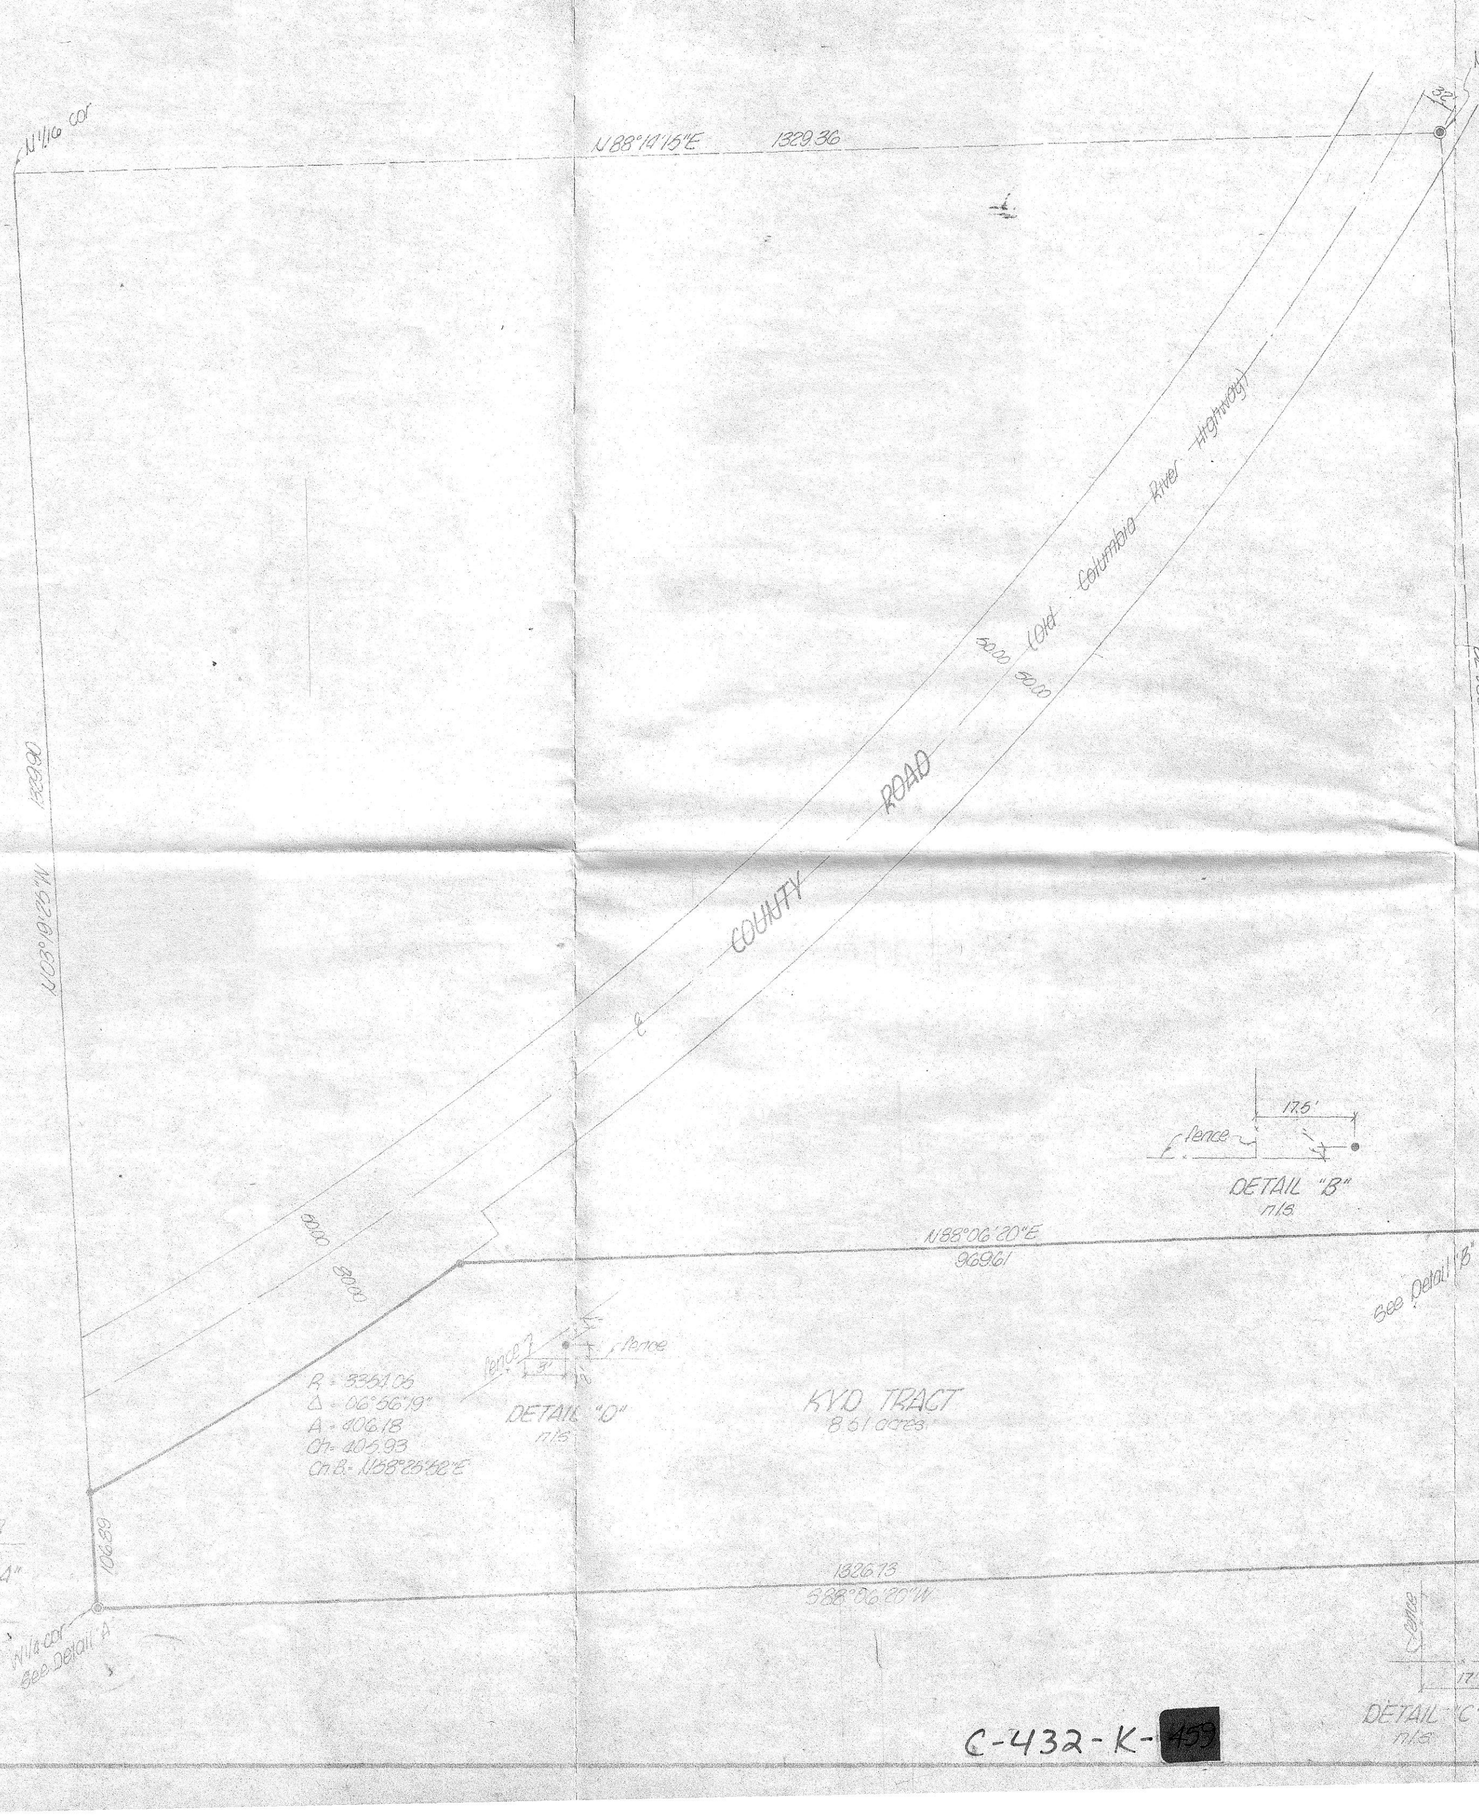

NOTE

Bearings are based on a survey by Krumbein Engineering, Ltd. for the Port of Morrow, dated August 16, 1978, Morrow County Survey Records drawing no. C-110-K.

Bearings are grid and distances are true.

Centerline of County Road is based on ties to centerline as it existed on February 20, 1981.

- ◎ denotes Brass Cap found
- ◉ denotes 2½ in. Aluminum Cap set
- ○ denotes ⅝ in. iron pin found
- ● denotes ⅝ in. iron pin with aluminum cap set

Terry E. Hamby

RECEIVED BY
Morrow County Surveyor
Date July 23, 1981
Rec'd By M. Hughes
No. C-432-K

KRUMBEIN ENGINEERING CO
ENGINEERS – SURVEYORS – PLANNERS
221 S. Main, Pendleton, Oregon

Survey for
BEVERLY KYD

W1/2, NW1/4 of Section 11, T4N, R26E, W.M.

SCALE	1" = 100'
DATE	Feb 26, 1981
DRN. BY	MH
CKD. BY	TEH
DRNG. NO.	81-9C

C-432-K-459