


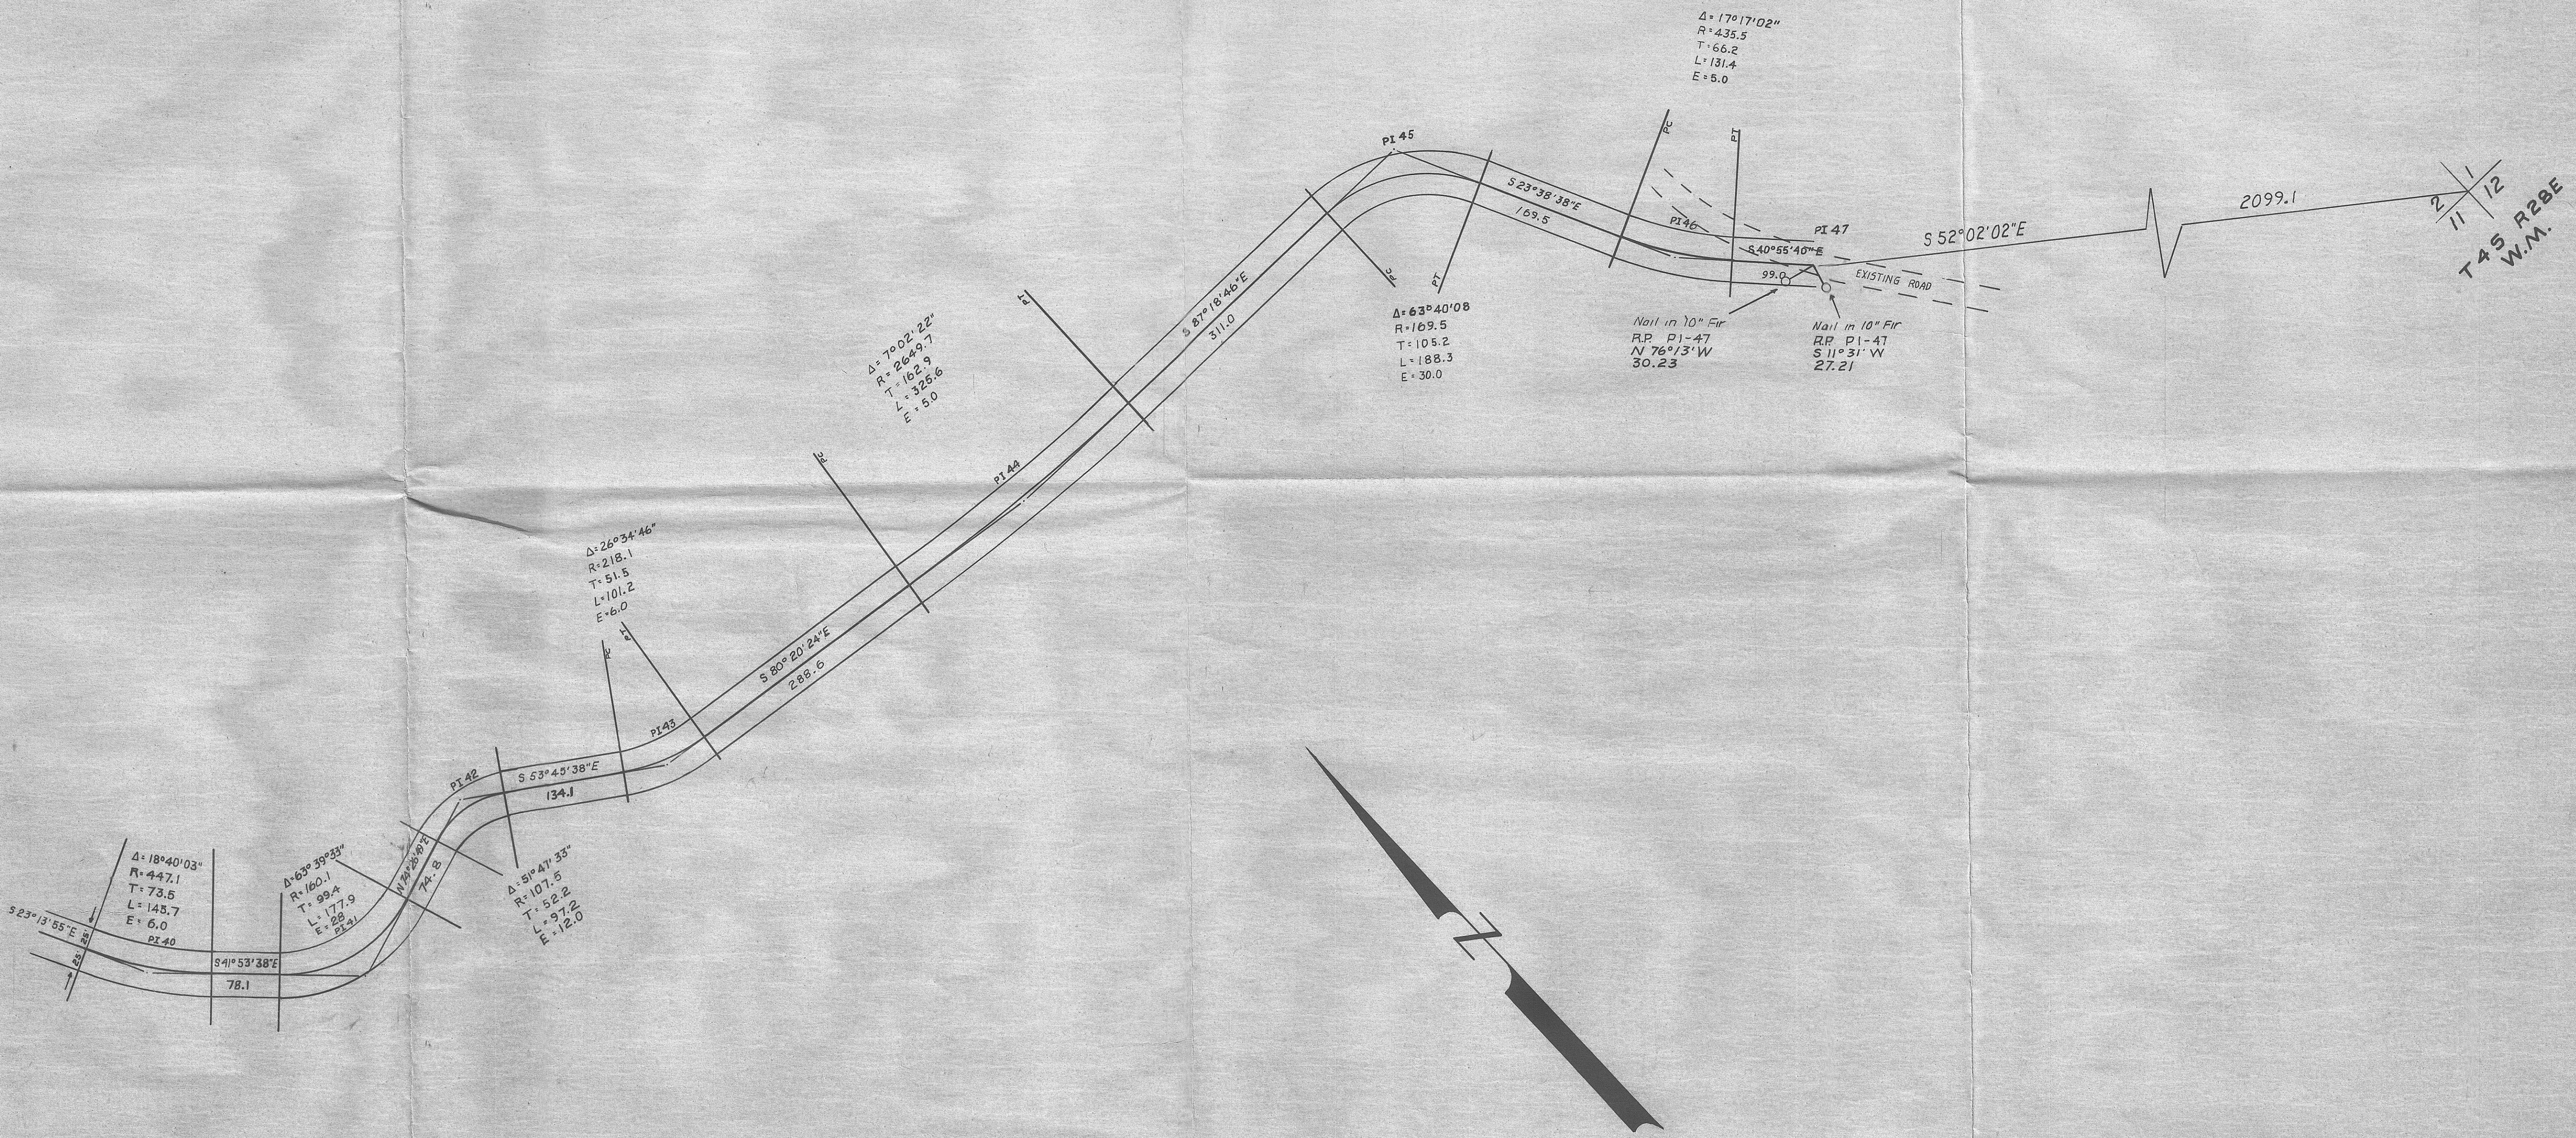

REGISTERED
OREGON
LAND SURVEYOR
Duane I. Griffith
JULY 10, 1964
DUANE I. GRIFFITH
644

BAGETT-GRIFFITH-FERGUSON
John Day, Oregon
NORTH FORK WILLOW CREEK ROAD
RIGHT OF WAY MAP
SECTIONS 29, 28, 34 T 3 S R 28 E W.M.
SECTIONS 3, 2 T 4 S R 28 E W.M.
MORROW COUNTY, OREGON
SURVEYED FOR MORROW COUNTY ROAD DEPT.
SURVEYED BY D.I.G. & D.M.F. SEPT. 1970
Scale: 1"=100' Drawn by: T.D.G. SEPT. 1970

SHEET 4 OF 4 SHEETS

D-2-K-572

Robert D. Baggett
Morrow County Surveyor

D-2-K 572

D-2-K 572