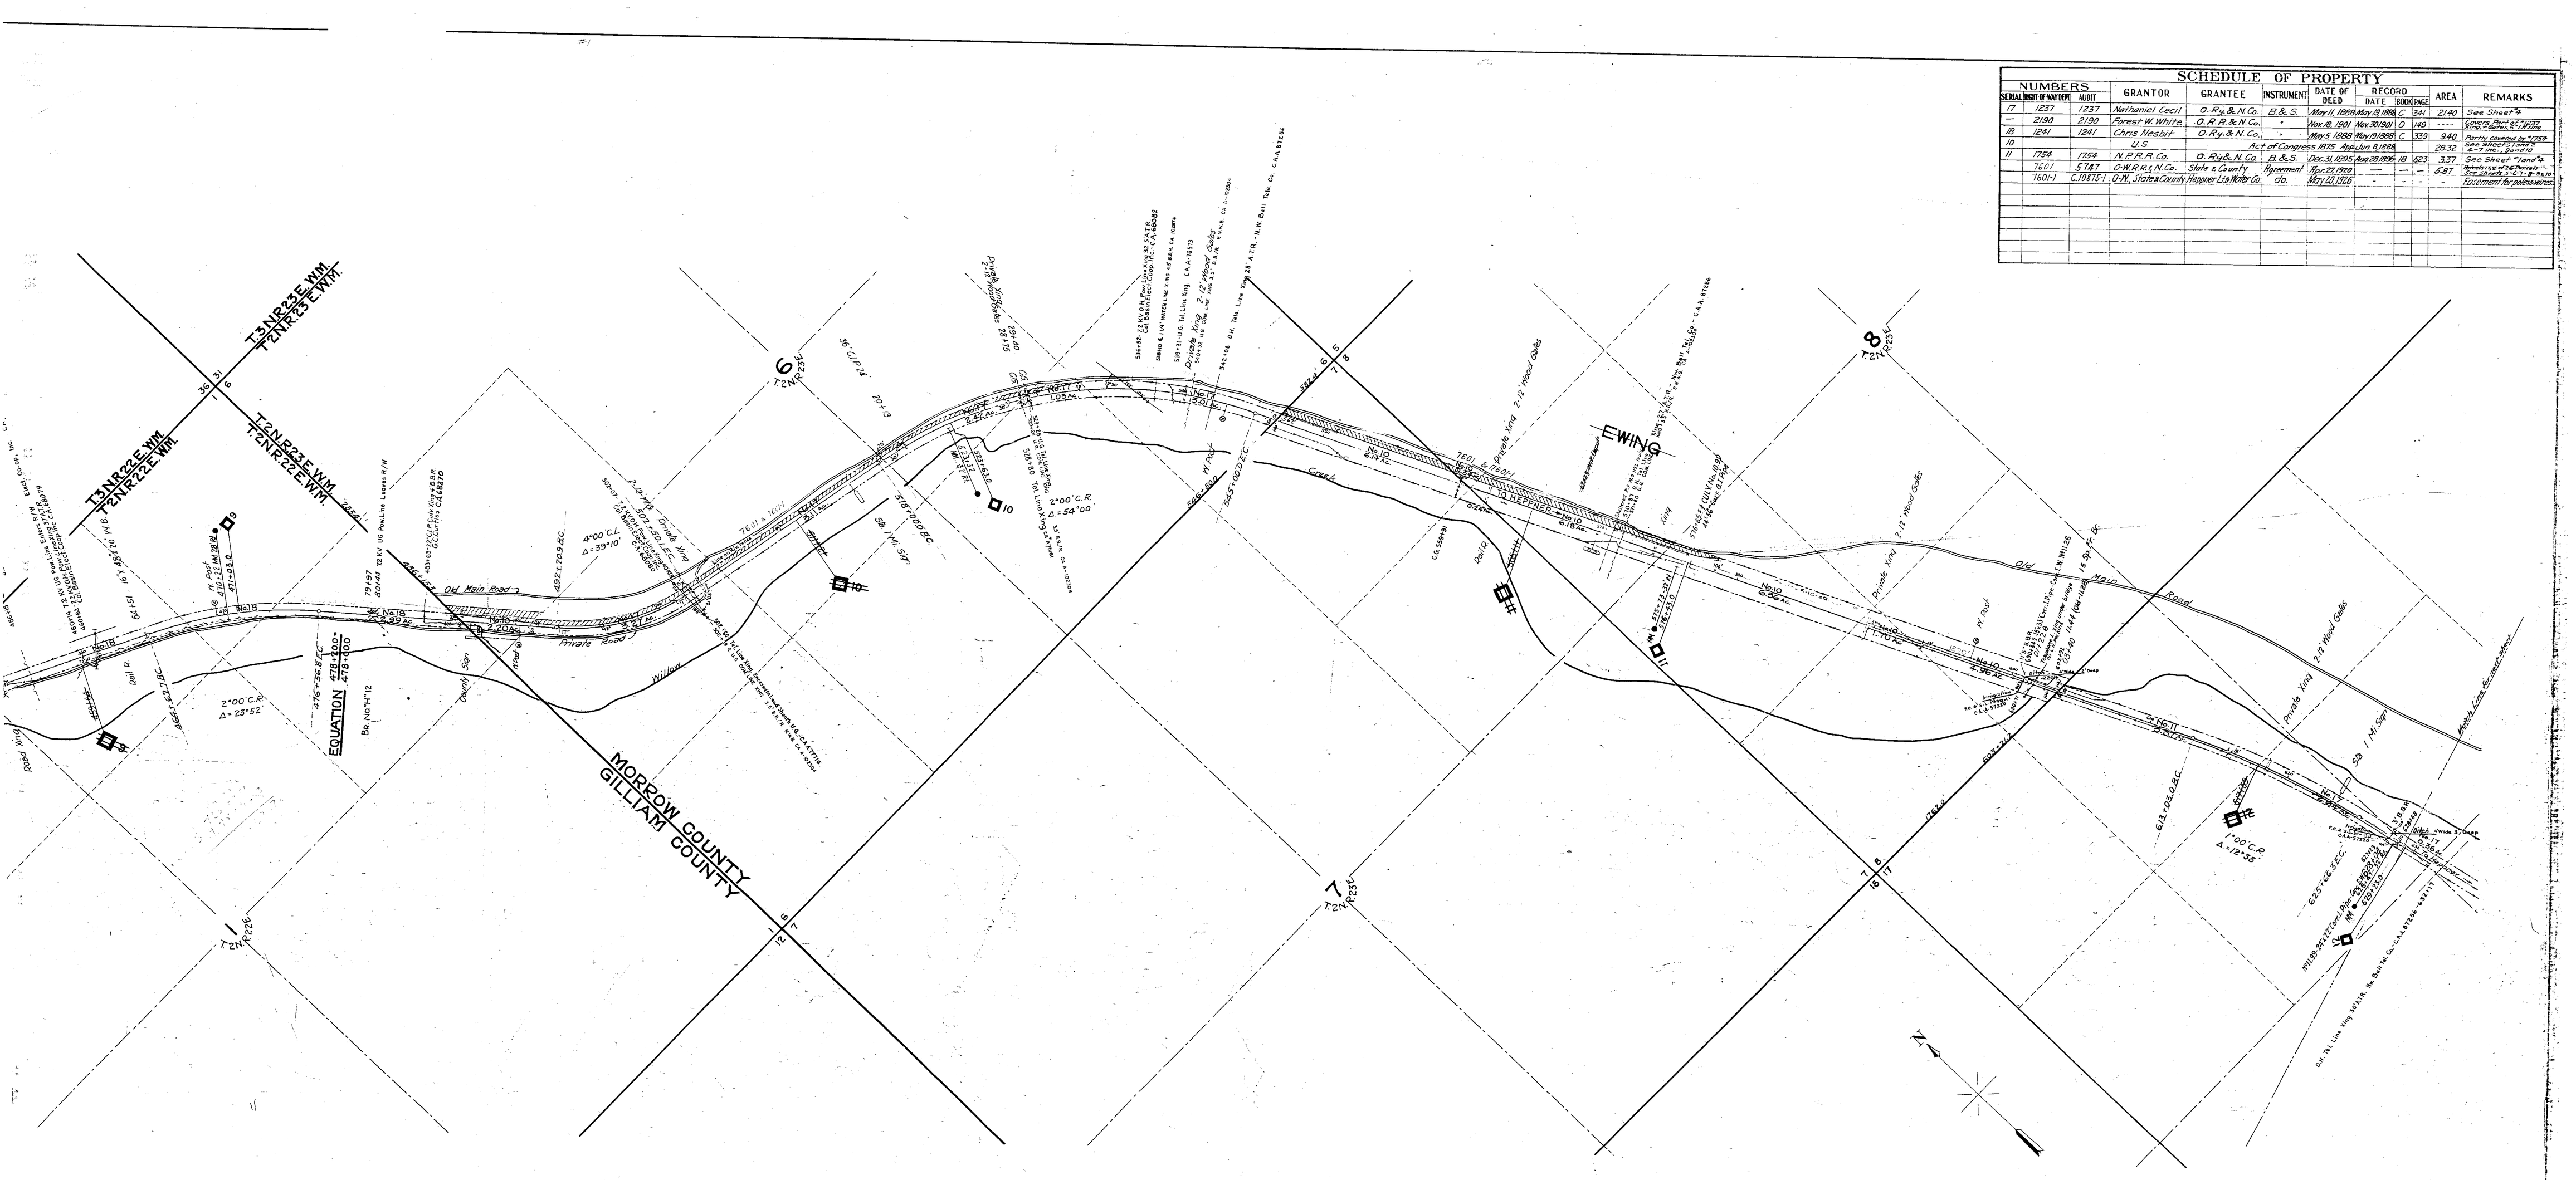
T3N R23E W.M.
T2N R23E W.M.
T3N R22E W.M.
T2N R22E W.M.
MORROW COUNTY
GILLIAM COUNTY
EWING
EQUATION 478+00 = 478+00
Old Main Road
Private Road
Private Xing
Old Main Road
Private Xing
Private Xing
Private Xing